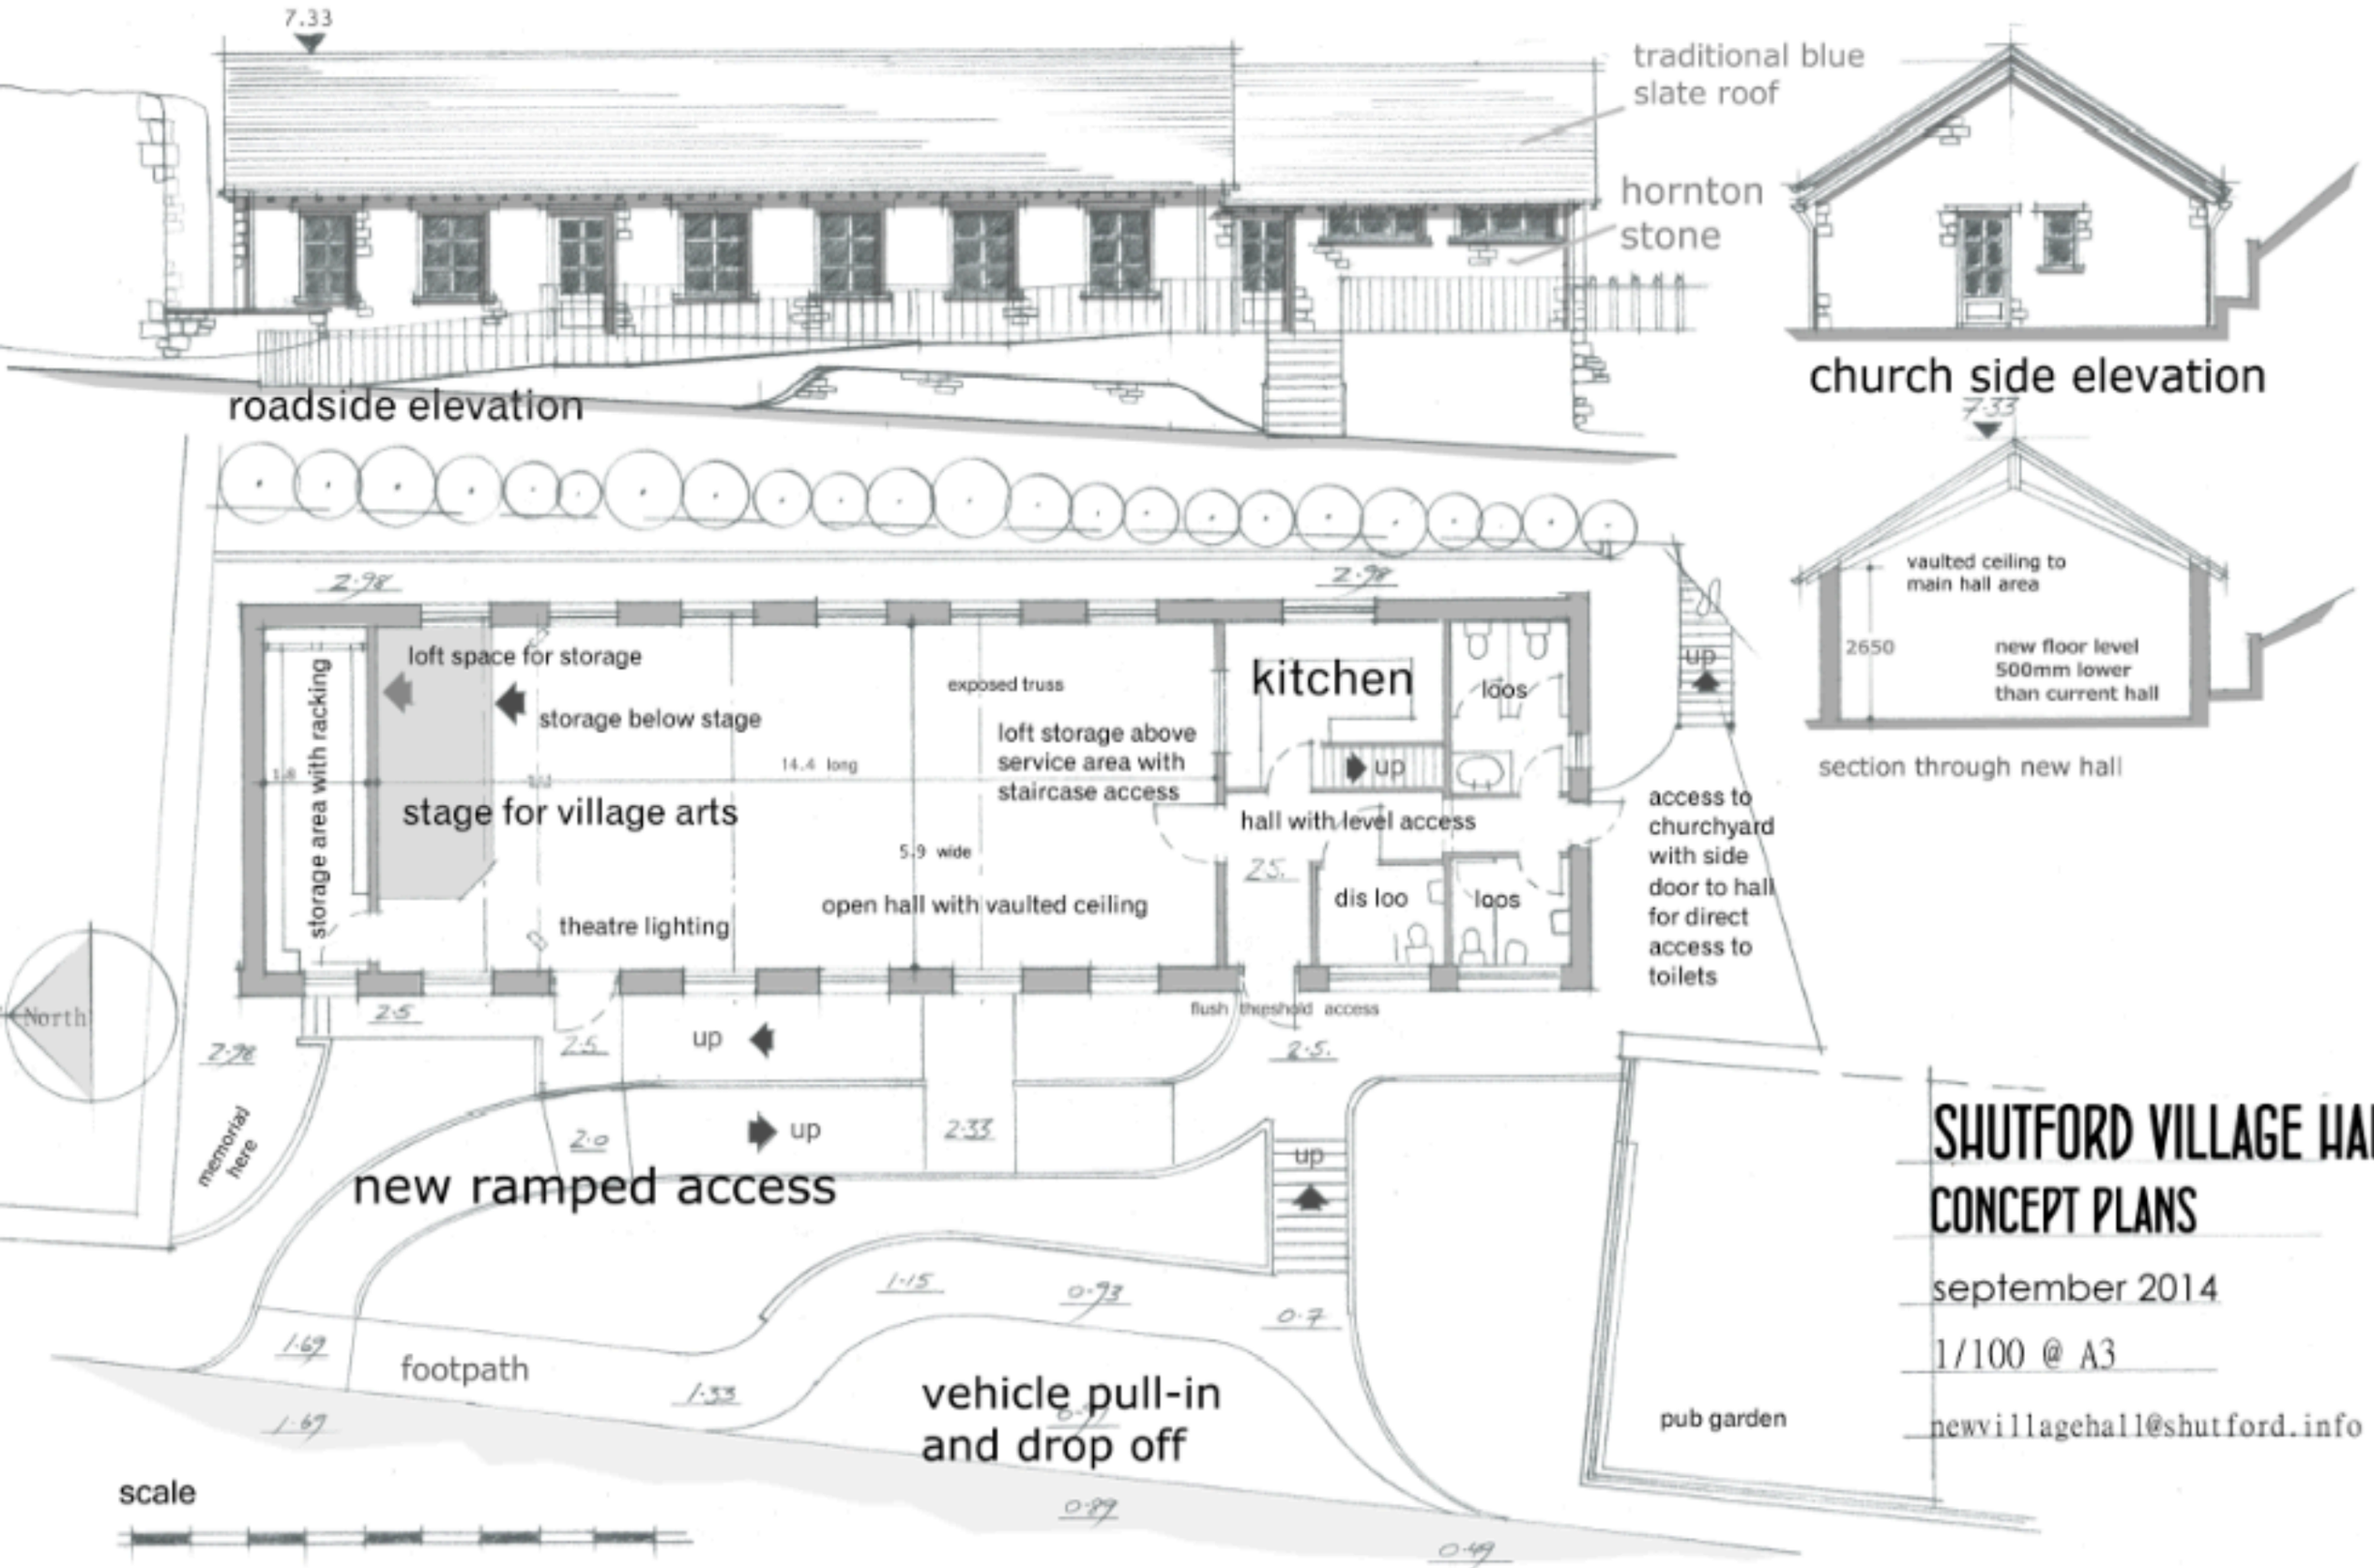
7.33
traditional blue slate roof
hornton stone
roadside elevation
church side elevation
7.33
vaulted ceiling to main hall area
2650
new floor level 500mm lower than current hall
section through new hall
2.98
2.98
loft space for storage
storage below stage
exposed truss
kitchen
loos
up
storage area with racking
14.4 long
loft storage above service area with staircase access
up
stage for village arts
hall with level access
access to churchyard with side door to hall for direct access to toilets
5.9 wide
2.5
dis loo
loos
theatre lighting
open hall with vaulted ceiling
North
flush threshold access
2.5
2.5
2.5
up
2.98
up
2.0
2.33
up
memorial here
new ramped access
1.15
0.73
0.7
1.69
footpath
1.33
vehicle pull-in and drop off
1.67
pub garden
0.89
0.49
scale
SHUTFORD VILLAGE HALL
CONCEPT PLANS
september 2014
1/100 @ A3
newvillagehall@shutford.info